BOCCE COURTS

Thomas J. D'Alesandro Jr. Park

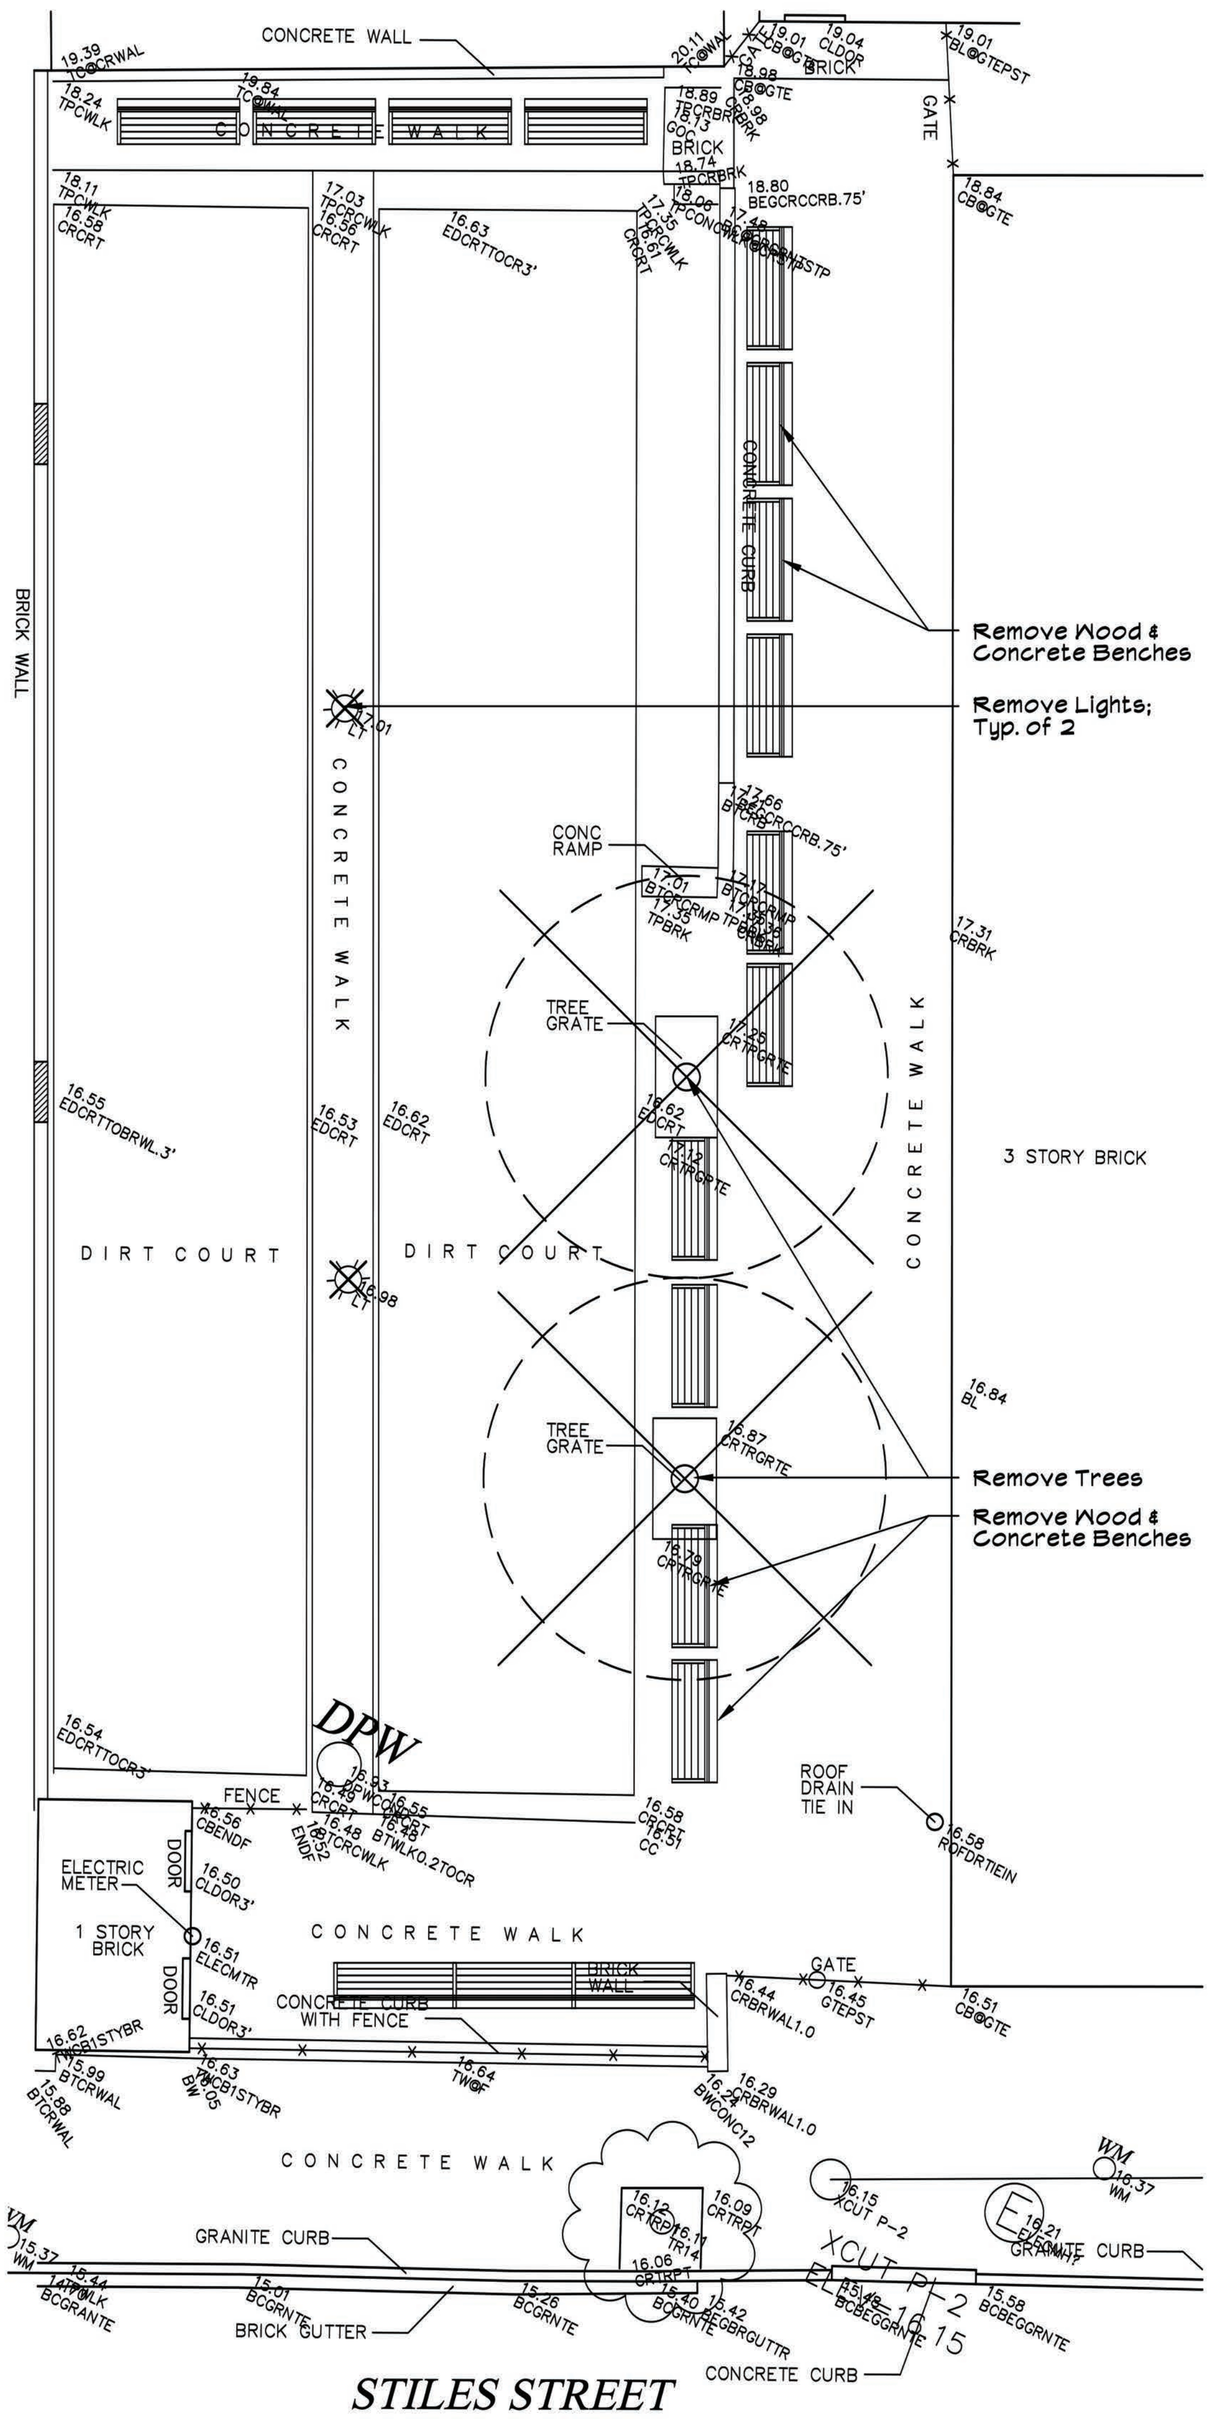

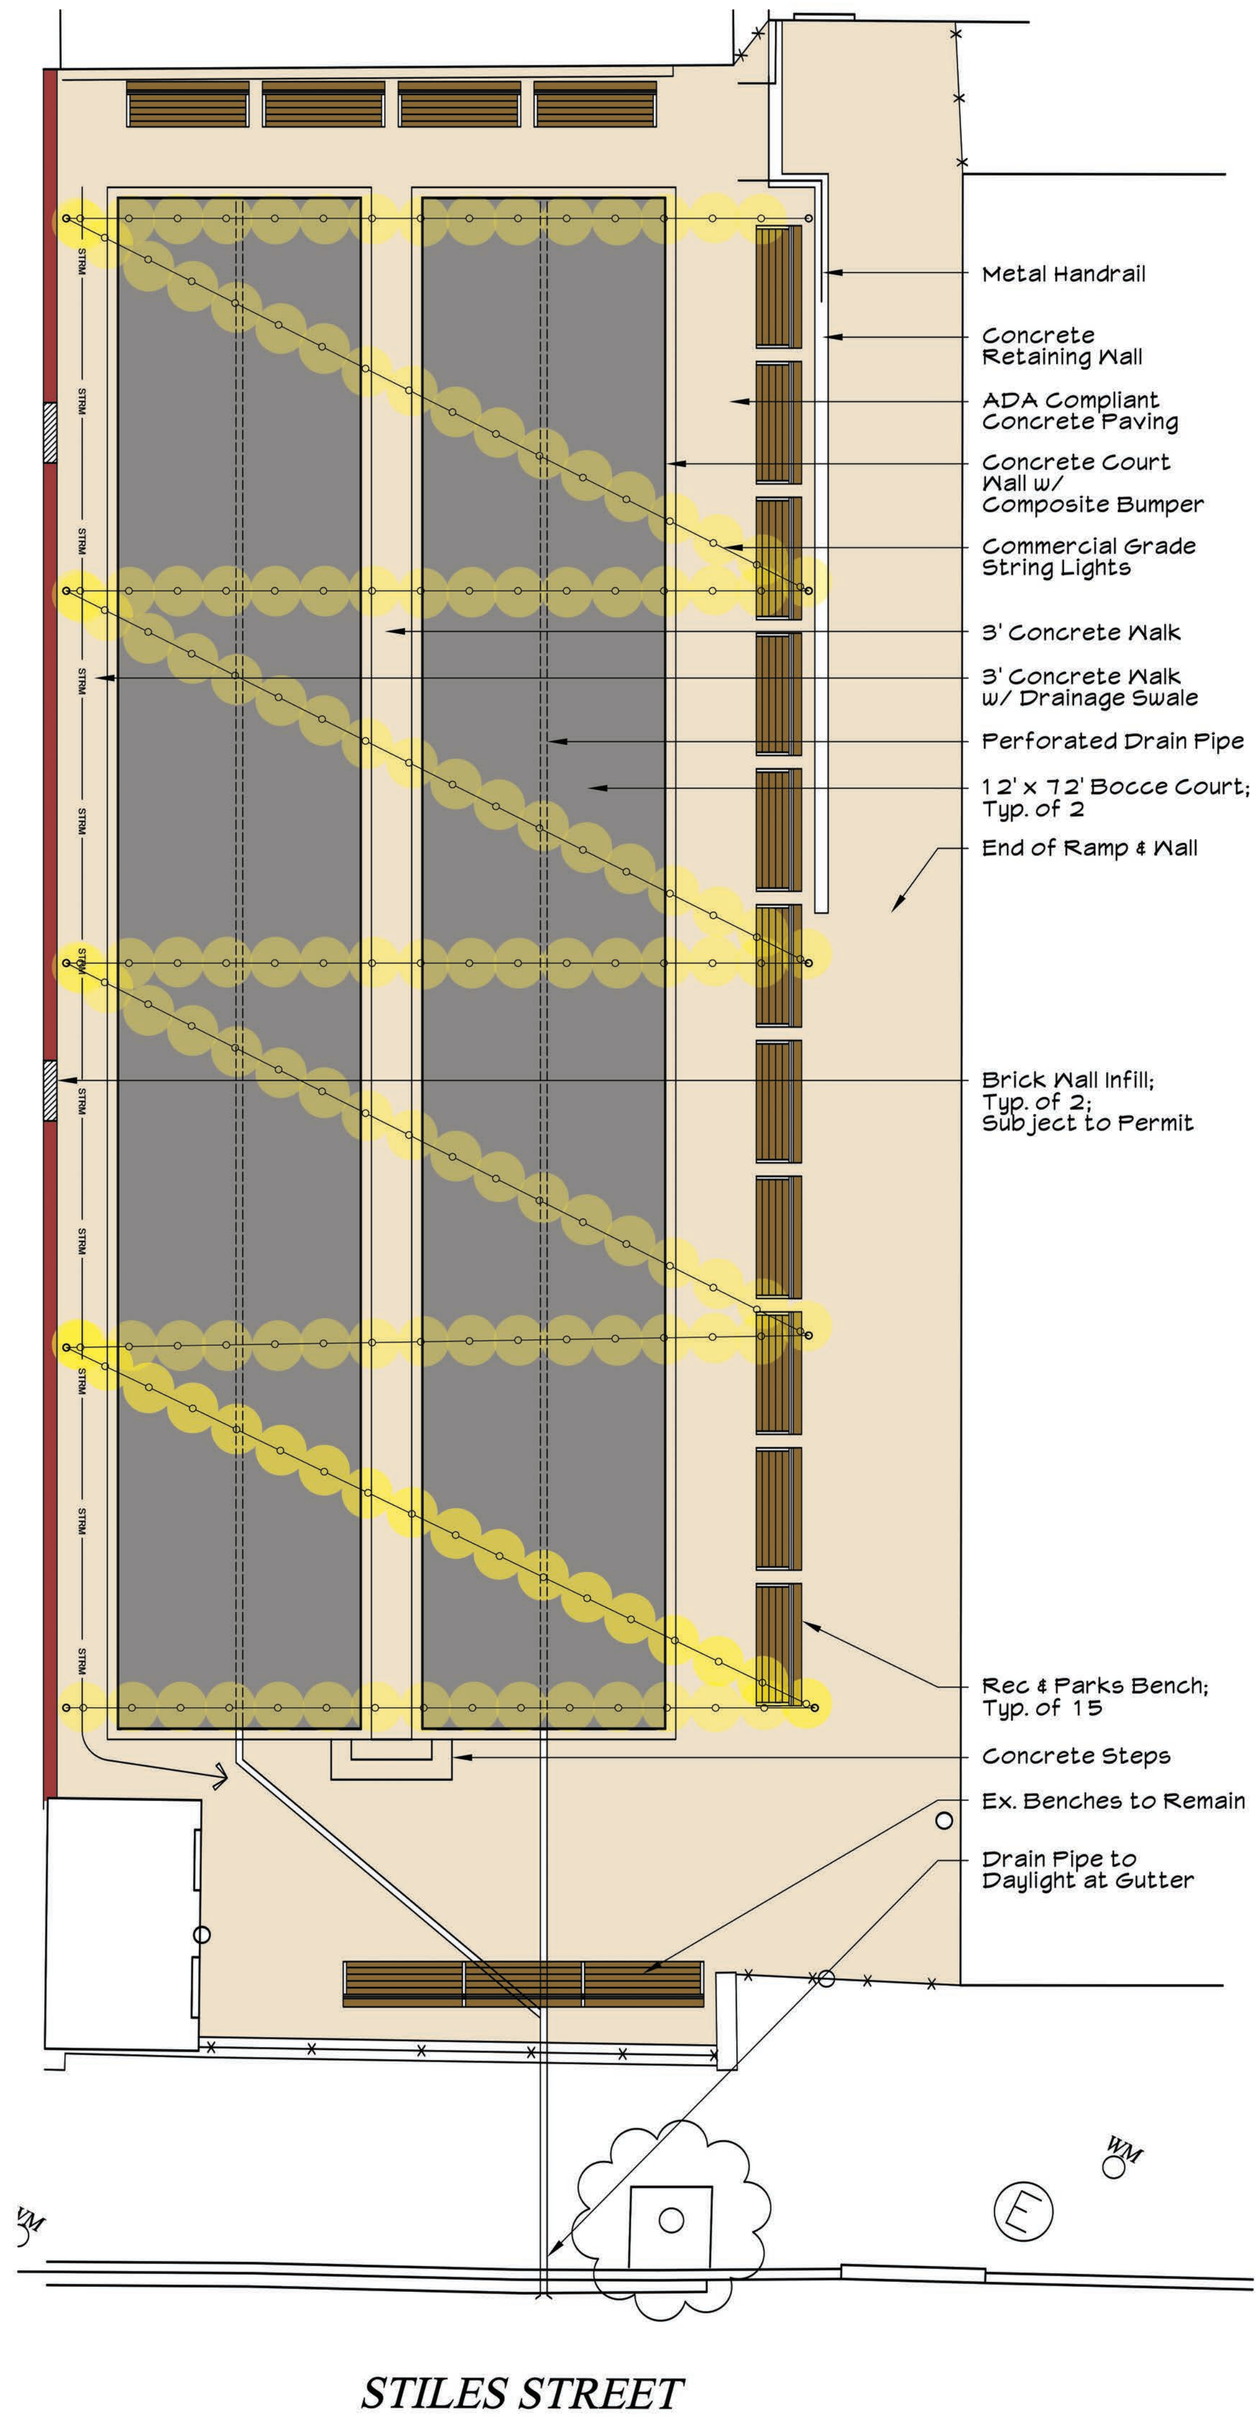

Ex. Conditions

Concept Plan

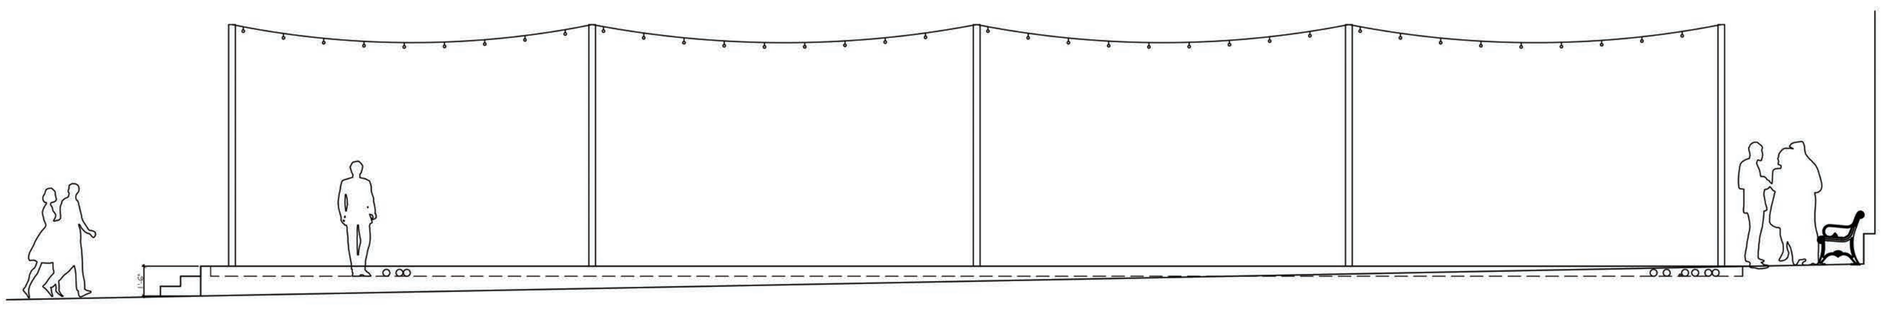

Elevation

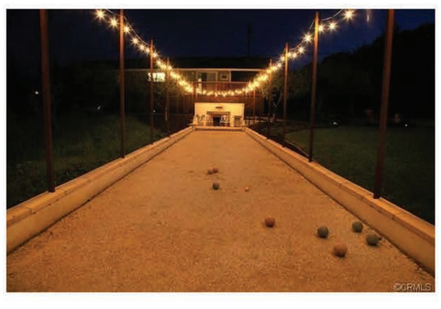

Materials & BCRP Standards

NORTH

0 5' 10' 20' 30'