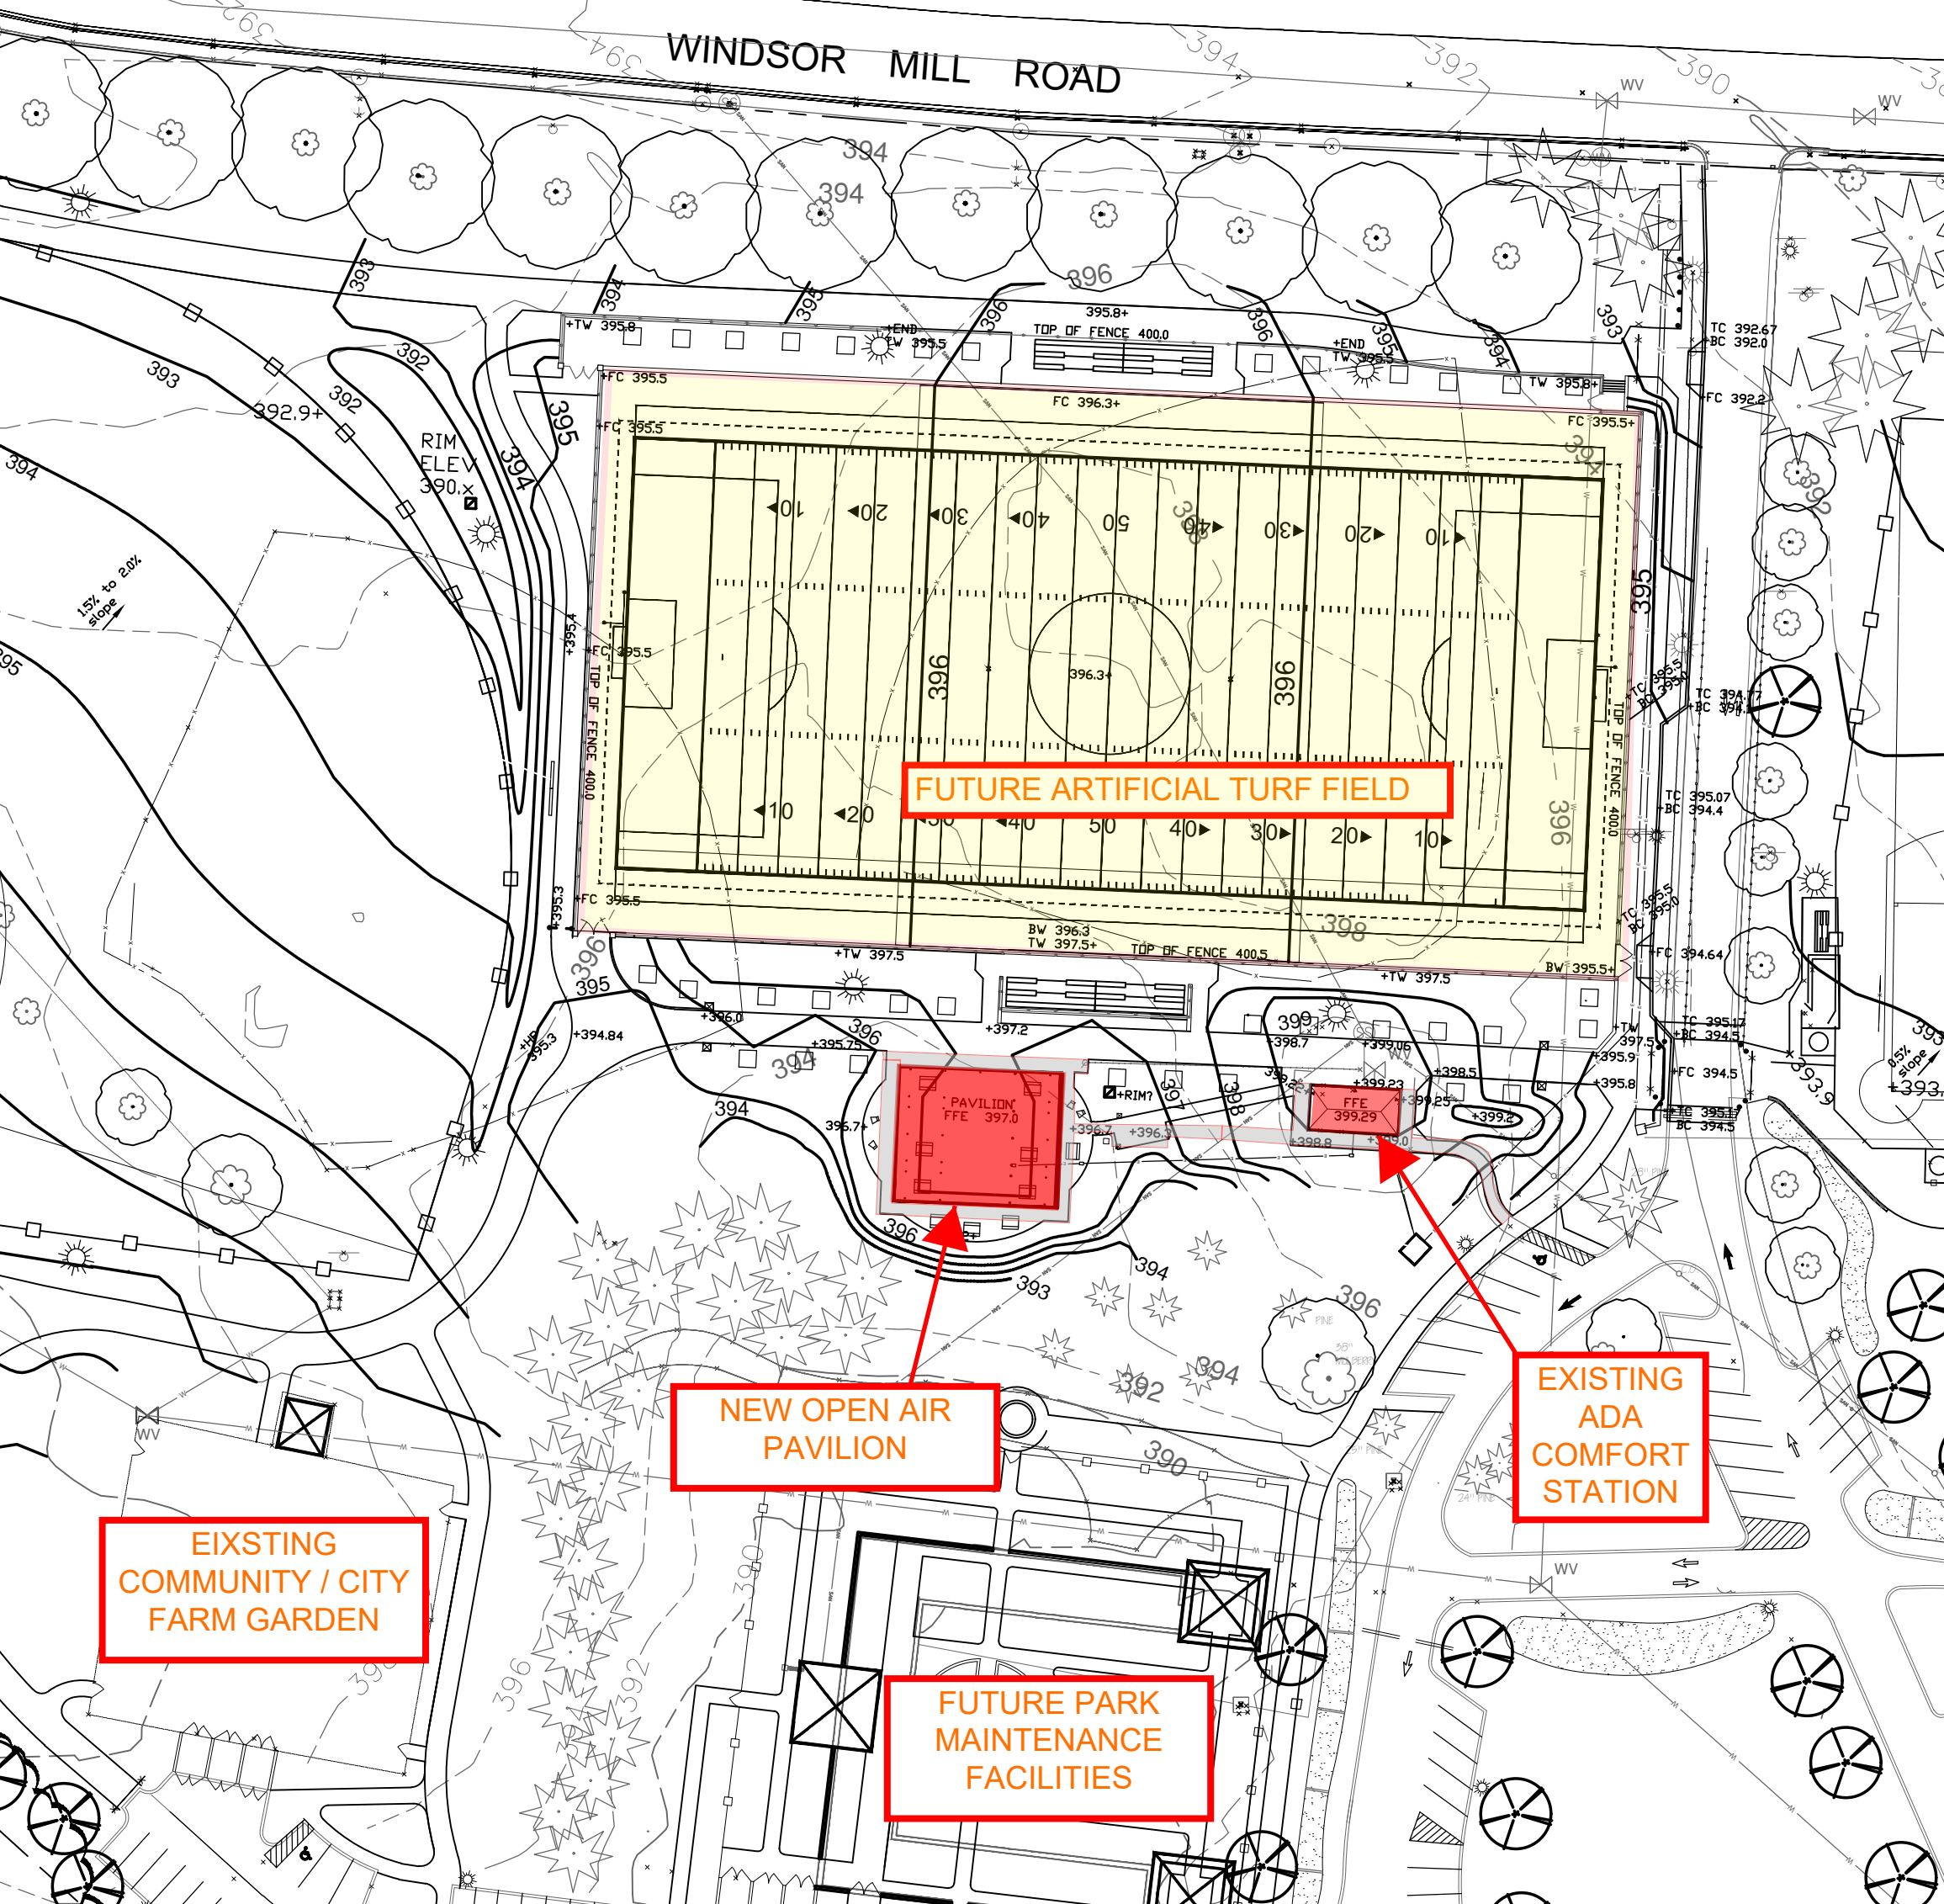
WINDSOR MILL ROAD
FUTURE ARTIFICIAL TURF FIELD
NEW OPEN AIR PAVILION
EXISTING ADA COMFORT STATION
EIXSTING COMMUNITY / CITY FARM GARDEN
FUTURE PARK MAINTENANCE FACILITIES
PAVILION FFE 397.0
FFE 399.29
TOP OF FENCE 400.0
RIM ELEV 390.x
1.5% to 2.0% slope
0.5% slope